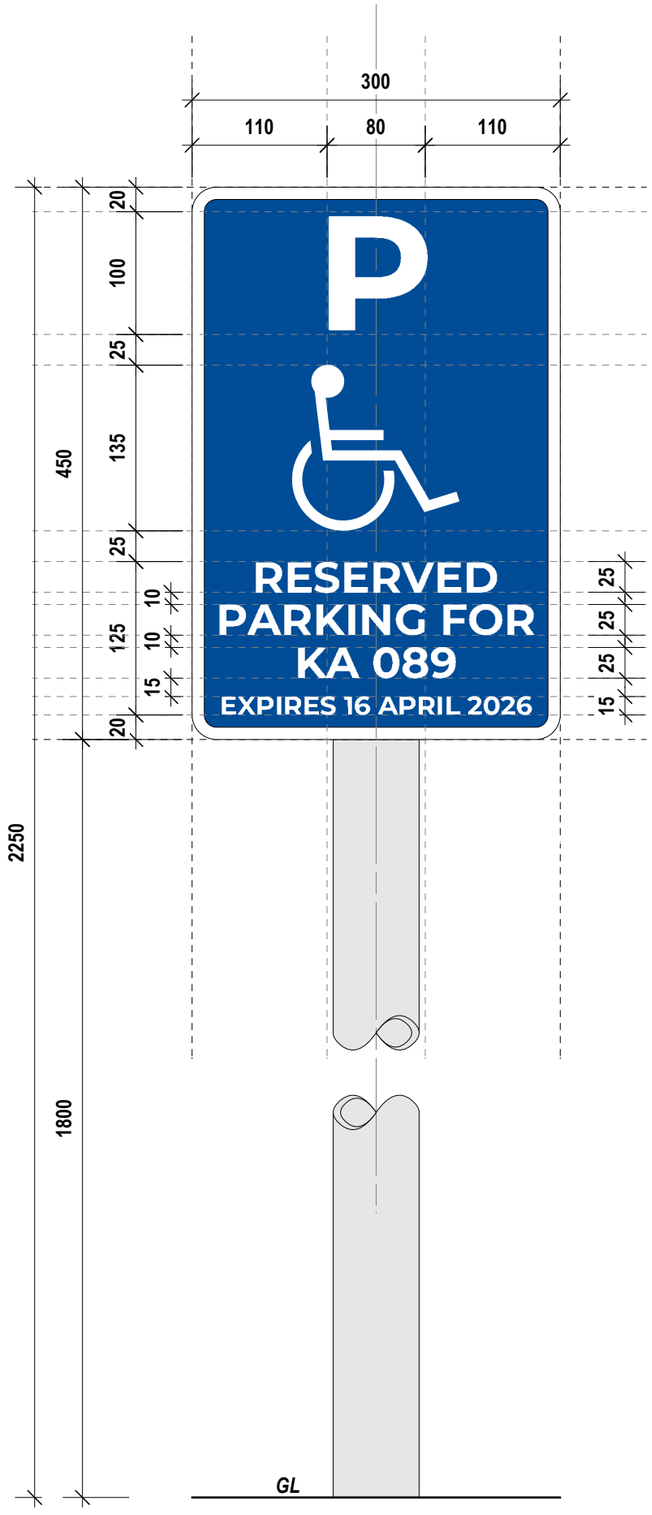

1 **PROPOSED SIGNAGE CONCEPT**
Scale: 1:5 (POLE MOUNTED)

SPECIFICATION:

GENERAL NOTES

Unless otherwise specified, all dimensions are in millimeters and figured dimensions are to be used in preference to scaling. Contractor to confirm all dimensions and details on site prior to manufacture.

Due to this process, the colours on images are not representations of the final product.

Drawings show design intent and any changes to Specification affecting design should be approved by the Manager Design.

All structural member fixing are to be confirmed by Signage Company.

Signage Company to confirm all details for approval of shop drawings prior to commencing manufacture.

CONSTRUCTION DETAILS:

Freestanding 70mm dia. fluted post cast into concrete at 400mm below Ground Level. 200mm×200mm×*600mm deep concrete pad footing with 25MPa strength.

Sign panel to be mounted on 70mm white fluted pole with anti-rotational clips with 76mm×50mm socket bracket.

Full colour print out on Reflective Coating Surfaces with approved art work and pasted behind on a 3mm thick aluminium panel.

Ensure that colour matches USP specified colour & logo must appear sharp and not pixelated.

GRAPHICS DETAIL:

FONT -
Monserrat Bold

SIZE
Heading Text = 100mm cap "X" height
Text = 35mm cap "X" height

COLORS:
Pictogram panel = Access Blue
Pictogram = White
Text = White

USP
THE UNIVERSITY OF THE SOUTH PACIFIC

© Copyright - UNIVERSITY OF THE SOUTH PACIFIC No part of this document may be reproduced, stored in a retrieval system in any form or transmitted by any means without prior permission in writing of University of the South Pacific

CLIENT:
UNIVERSITY OF THE SOUTH PACIFIC
ASSETS DATABASE
SUVA, FIJI

BUILDING SERVICES ENGINEERS

QUANTITY SURVEYORS

APPROVAL:

REVISIONS:

Rev:	Date:	Revision Notes	

Dimensions
Figured dimensions shall take precedence over scaled dimensions and larger scale drawings over smaller scale drawings

Check on Site
Check all dimensions on site before commencing work and before producing shop drawings. Notify the architect of any discrepancies

PROJECT:
Identification Signage For RESERVED DISABLED CARPARK SIGN

DRAWING TITLE:
SIGNAGE DETAILS

DRAWING STATUS:
FOR TENDER

Date:	Drawn:
26 Mar 2025	kali / DC
Project Design: -	Checked By: -
Project Number : -	
DRAWING NUMBER: A.2	REVISION